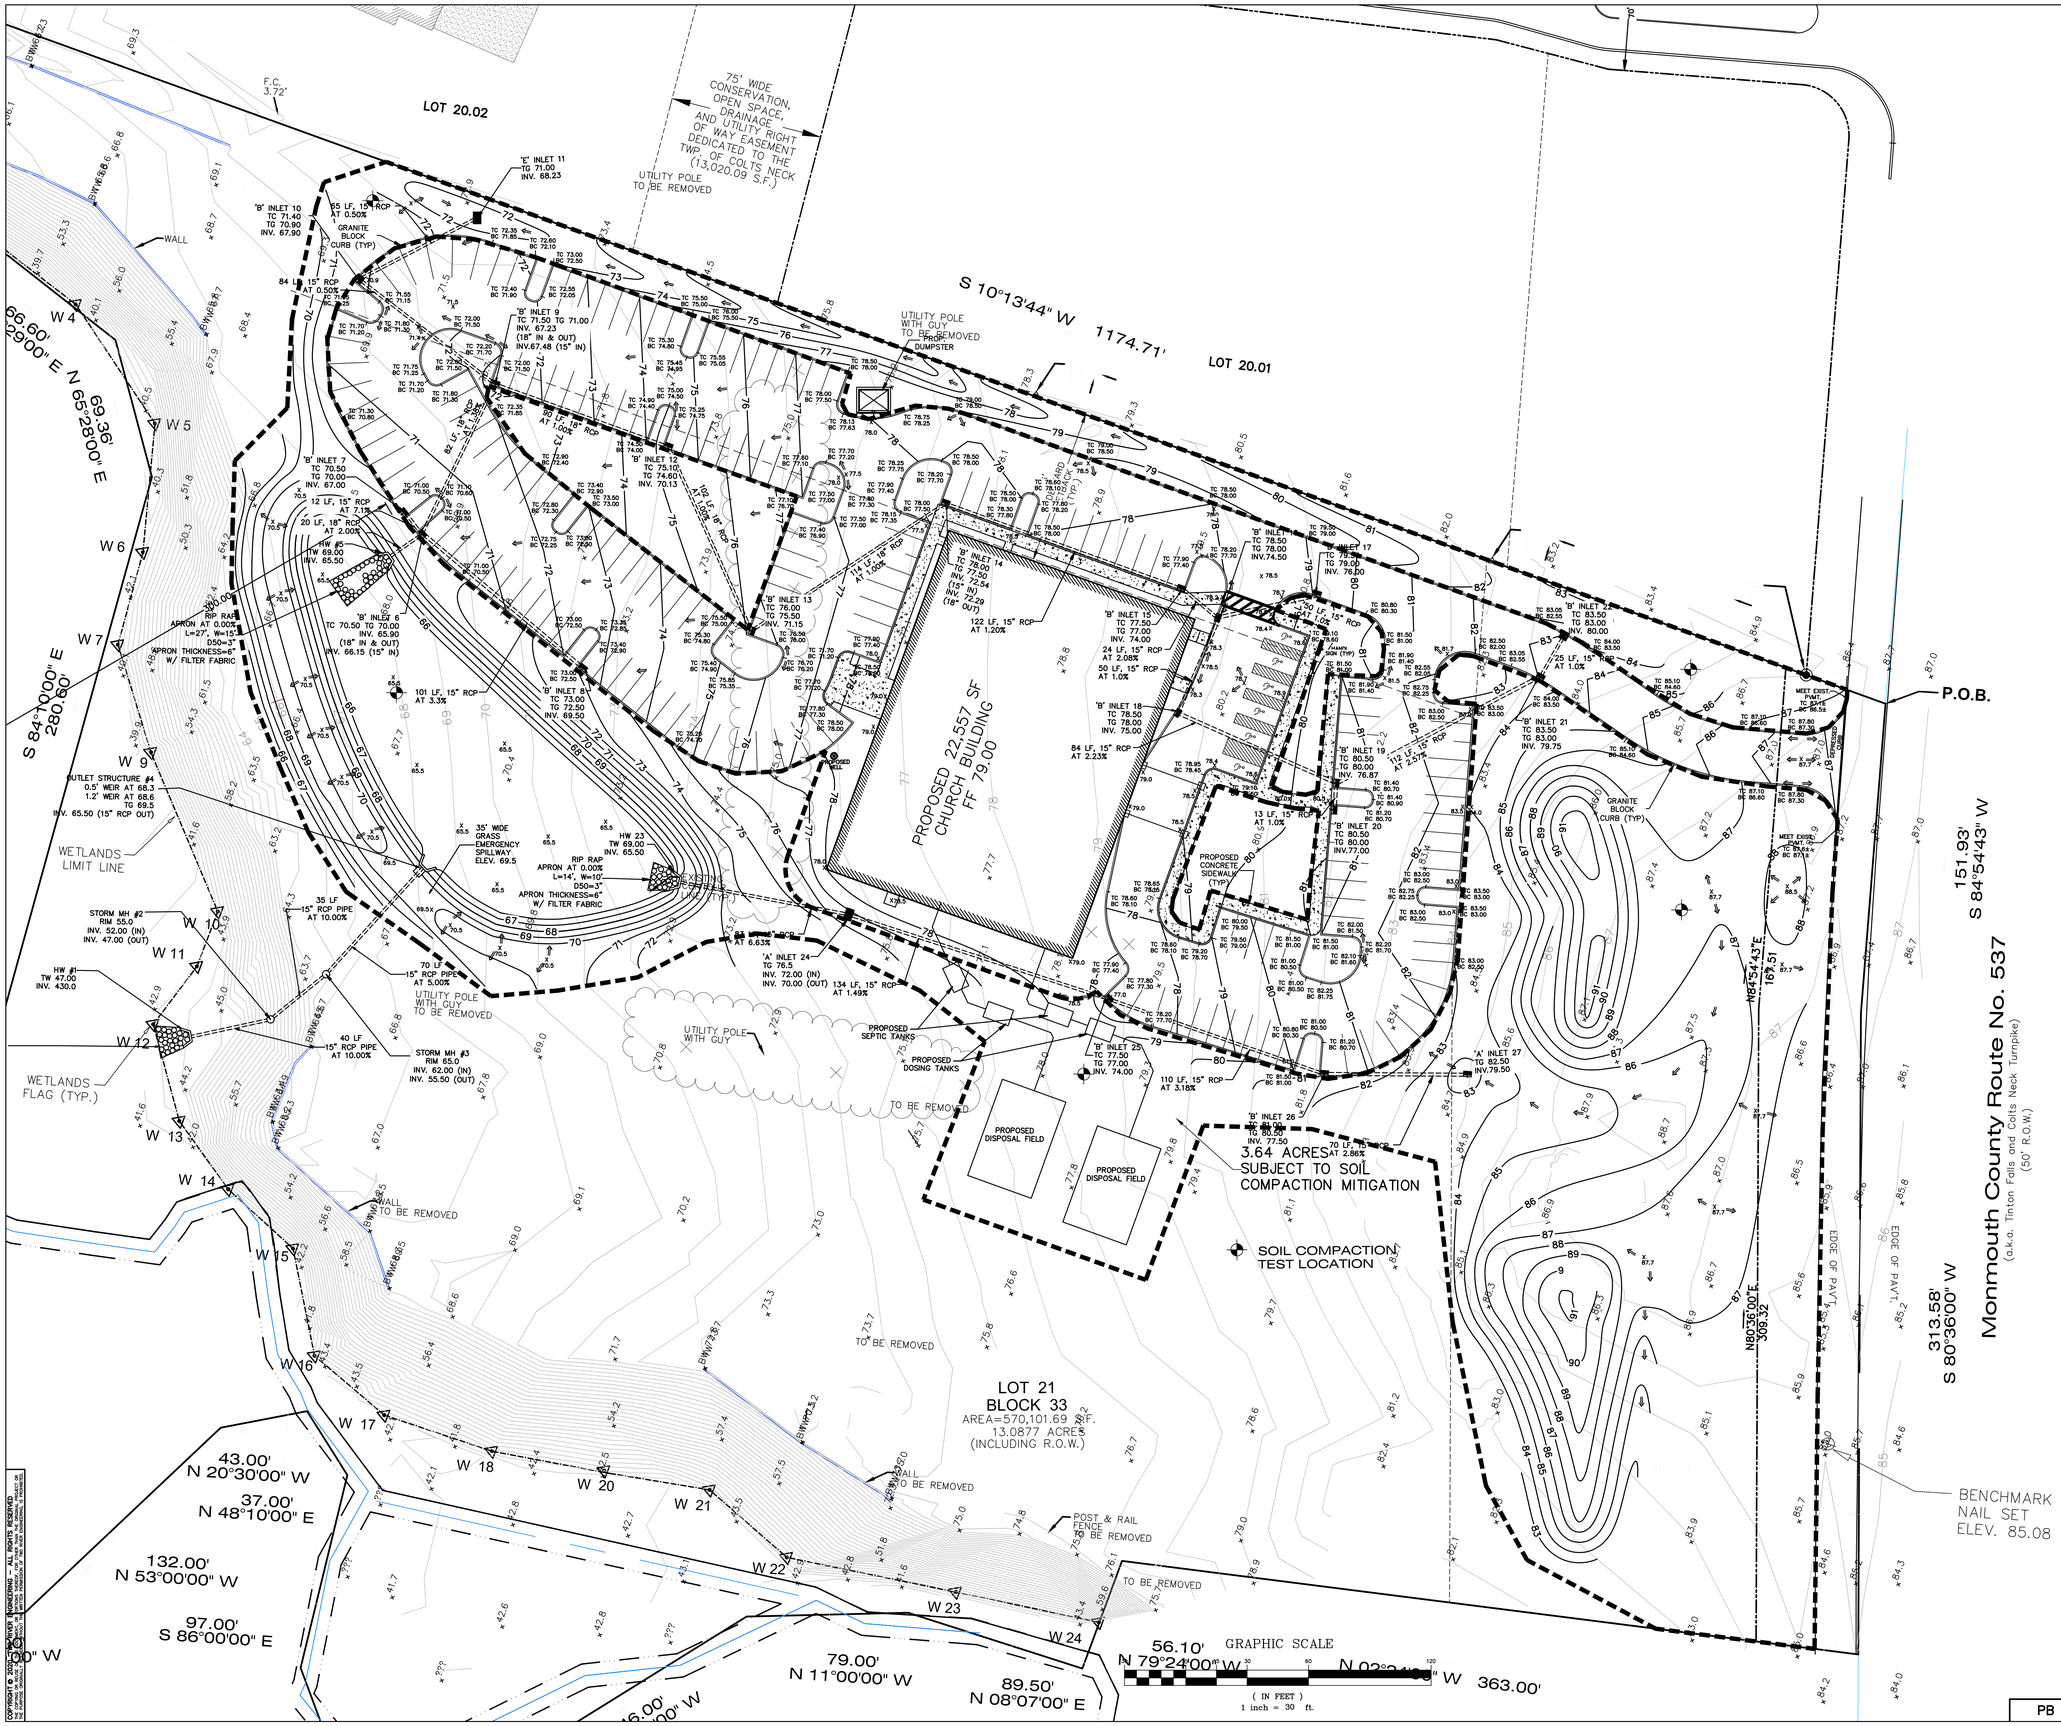

REV.	DATE	DESCRIPTION

TRE
TWO RIVER ENGINEERING
www.tworiverengr.com
P.O. Box 155
Colts Neck, N.J. 07722
Tel: 732.866.0111
Fax: 732.866.4348

- Civil Engineers
- Forensic Experts
- Environmental Consultants

PROJECT NO.: 18130
DATE: FEBRUARY 13, 2020
DRAWING NO.: 18130-03
DRAWN BY: AJG
CLIENT: CNCC
SCALE: 1"=30'

PRELIMINARY AND FINAL MAJOR SITE PLAN

SOIL COMPACTION MITIGATION PLAN

FOR

BLOCK 33
LOT 21

TAX MAP SHEET NO. 7

TOWNSHIP OF COLTS NECK
MONMOUTH COUNTY
NEW JERSEY

A.U. GARITO, JR.
02-13-2020
DATE
N.J. Professional Engineer
License No. 24GE03799700

SHEET NO. 10 OF 15

PB

COPYRIGHT © 2020 TWO RIVER ENGINEERING – ALL RIGHTS RESERVED
THIS DOCUMENT IS THE PROPERTY OF TWO RIVER ENGINEERING AND MAY NOT BE REPRODUCED, PUBLISHED OR USED WITHOUT WRITTEN PERMISSION.