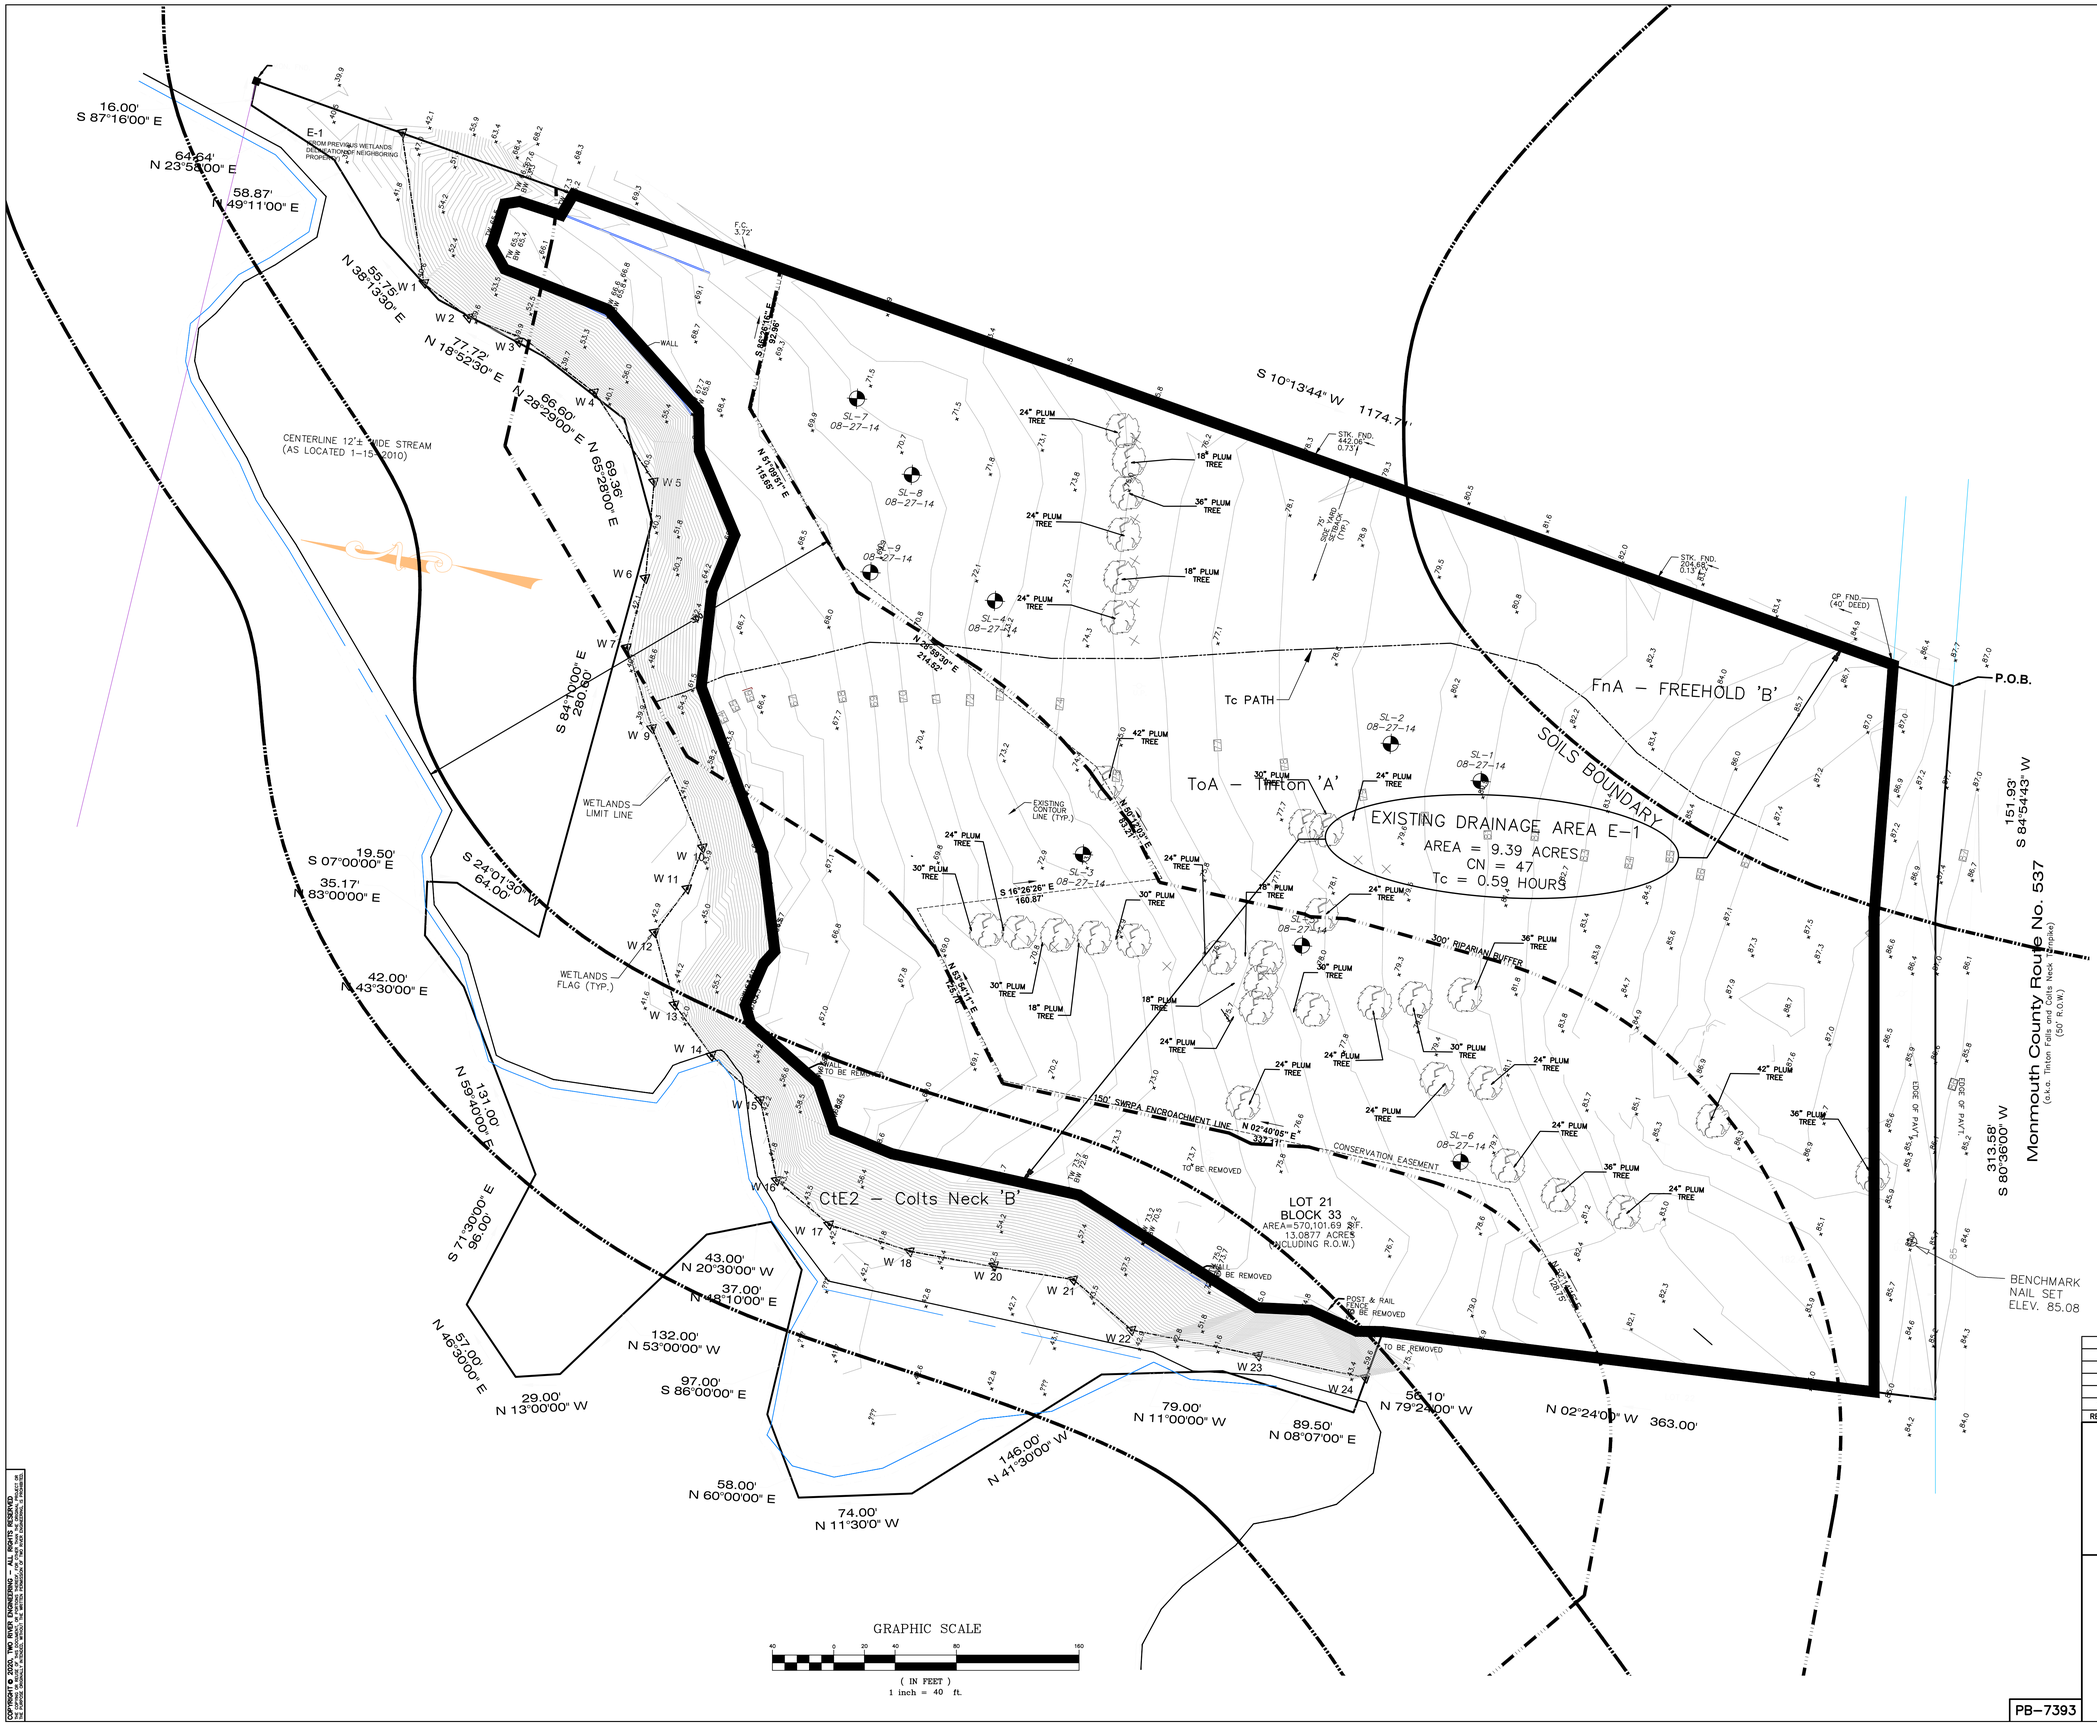

REV.	DATE	DESCRIPTION
1	07-07-20	REVISED FOR COMPLETENESS

TWO RIVER ENGINEERING
www.tworiverengr.com
P.O. Box 155, Colts Neck, N.J. 07722
Tel: 732.866.0111
Fax: 732.866.4348

- Civil Engineers
- Forensic Experts
- Environmental Consultants

PROJECT NO.: 18130
DATE: FEBRUARY 13, 2020
DRAWING NO.: 18130-12
DRAWN BY: AJG
CLIENT: CNCC
SCALE: 1" = 40'

PRELIMINARY AND FINAL MAJOR SITE PLAN

PRE-DEVELOPED DRAINAGE AREA MAP

FOR

BLOCK 33
LOT 21

TAX MAP SHEET NO. 7
TOWNSHIP OF COLTS NECK
MONMOUTH COUNTY
NEW JERSEY

A.U. GARITO, JR.
07-07-2020
DATE
N.J. Professional Engineer
License No. 24GE03799700

PB-7393

SHEET NO. 12 OF 15

COPYRIGHT © 2020, TWO RIVER ENGINEERING – ALL RIGHTS RESERVED
No part of this drawing may be reproduced, stored in a retrieval system, or transmitted, in any form or by means, electronic, mechanical, photocopying, recording or otherwise, without the prior written permission of TWO RIVER ENGINEERING, P.O. Box 155, Colts Neck, NJ 07722