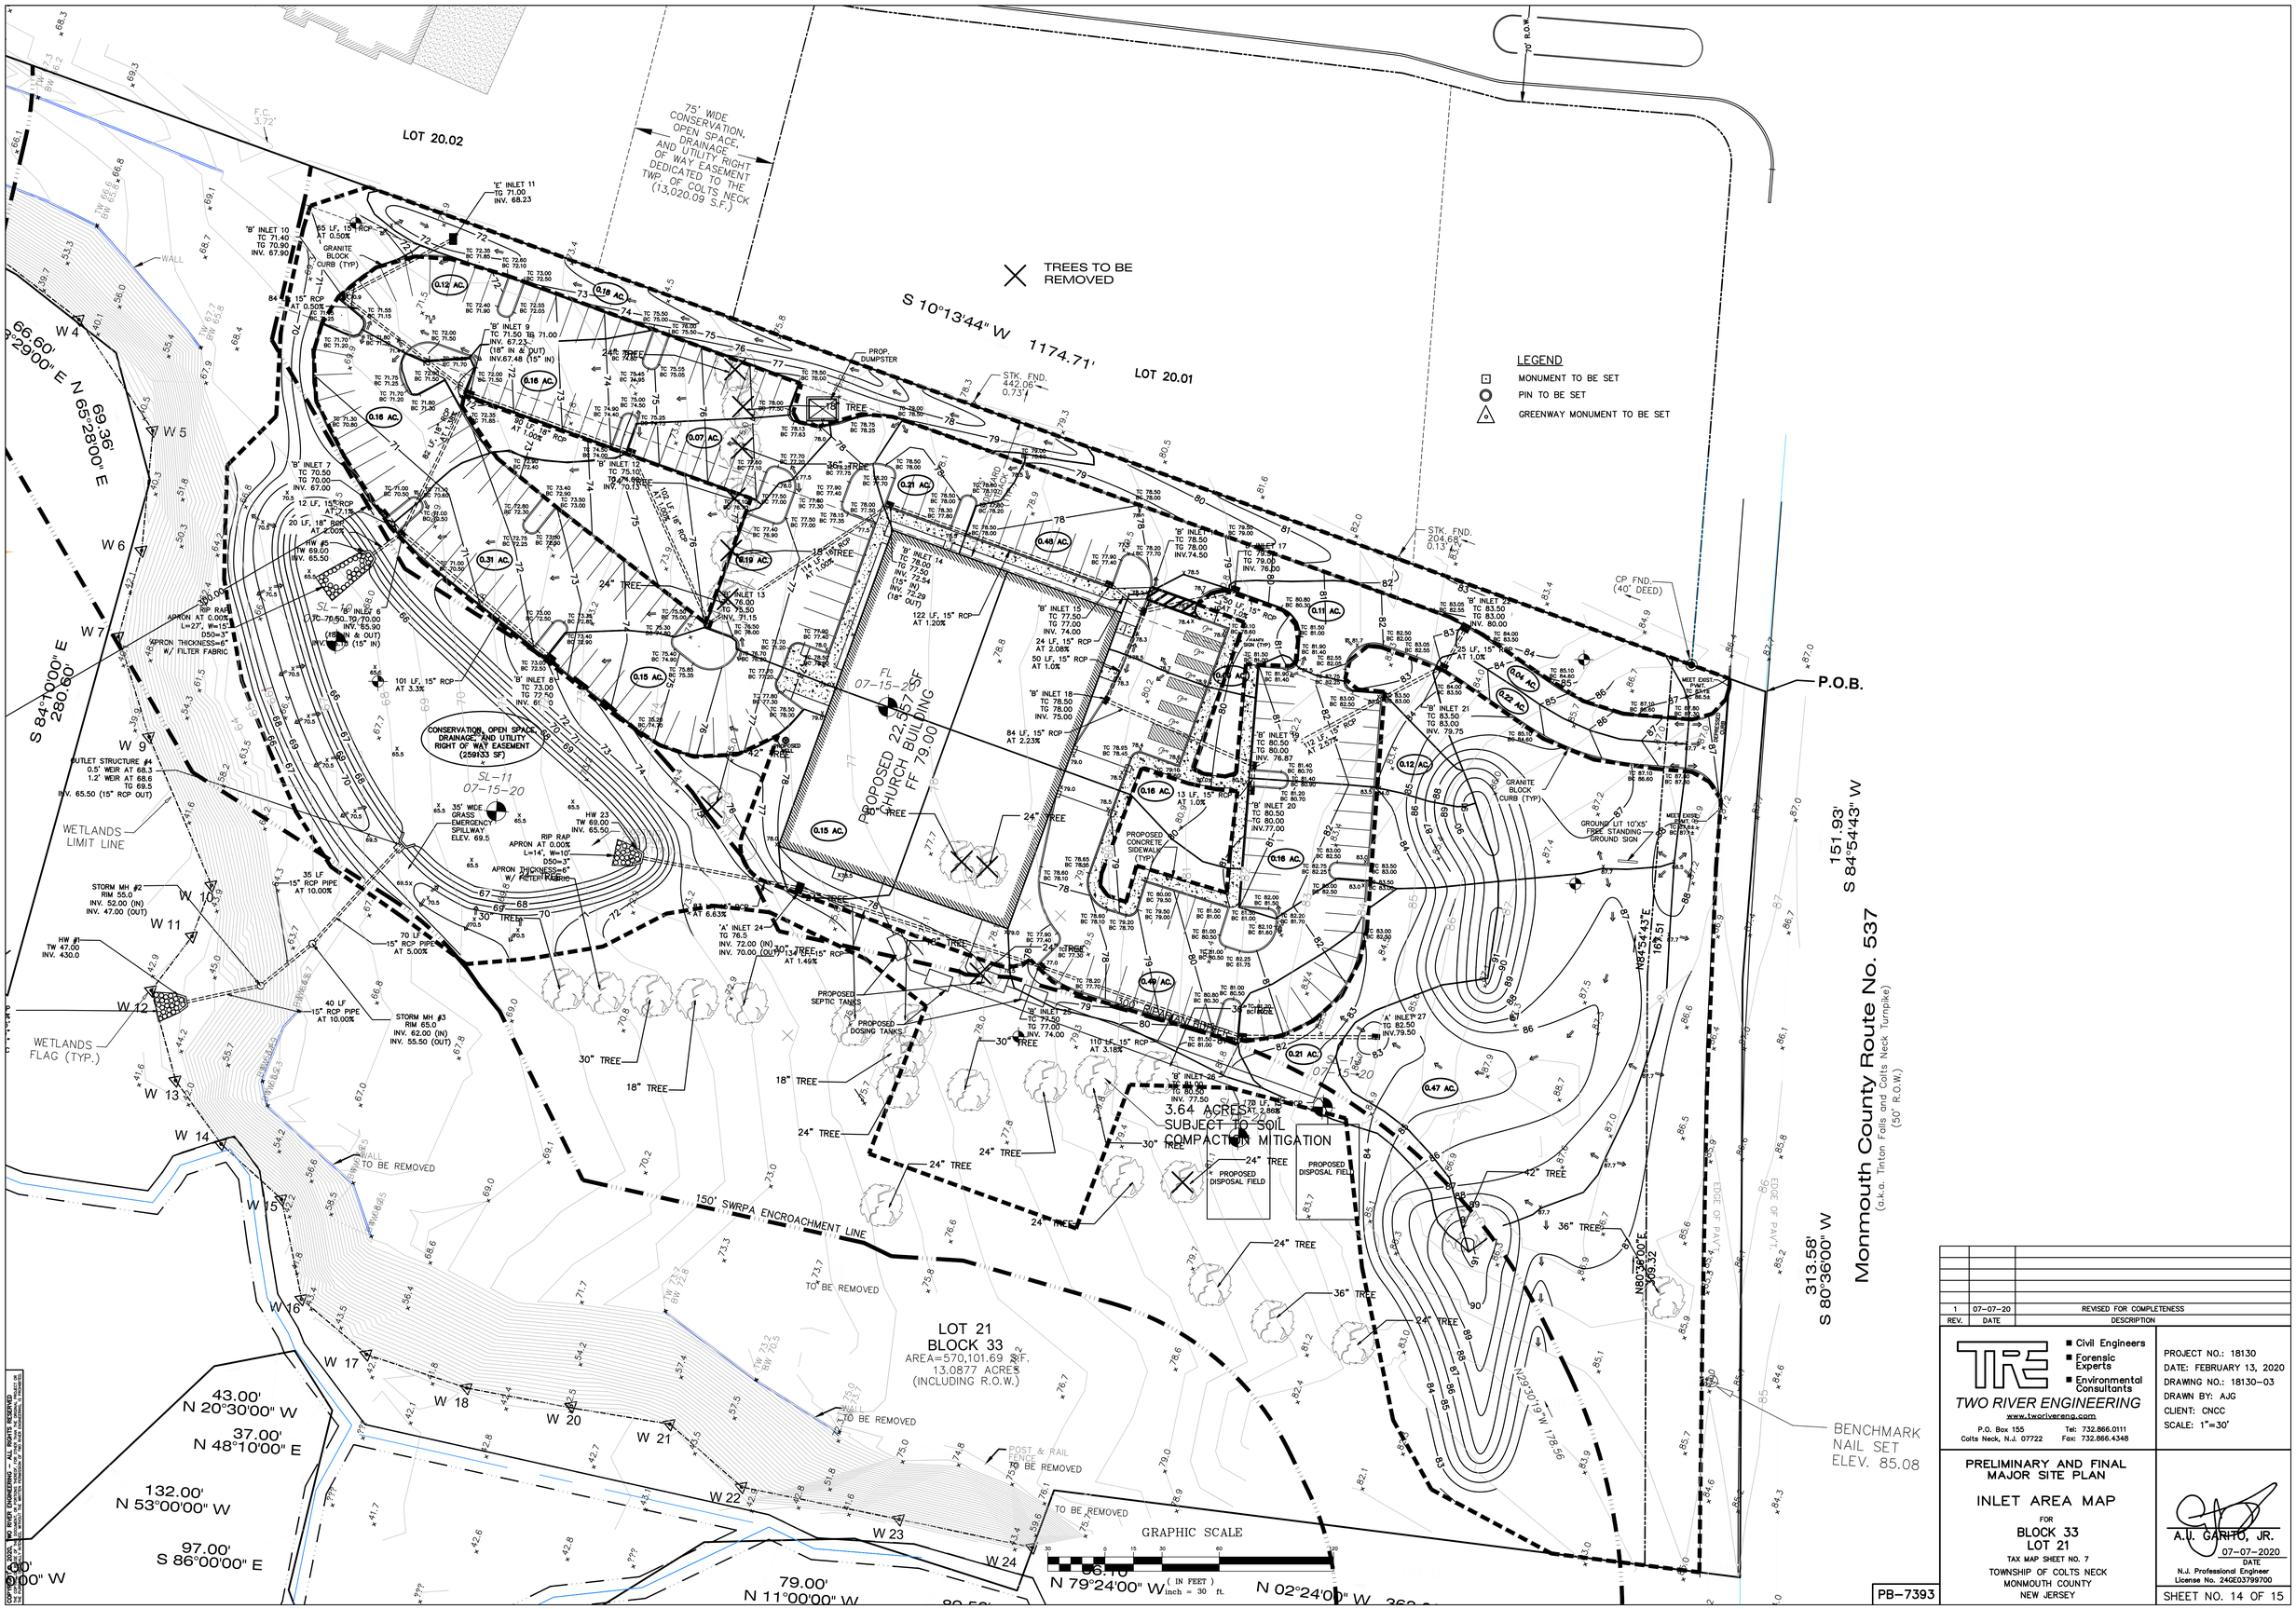

REV.	DATE	DESCRIPTION
1	07-07-20	REVISED FOR COMPLETENESS

TRE
TWO RIVER ENGINEERING
www.tworivereng.com
P.O. Box 155 Colts Neck, N.J. 07722
Tel: 732.866.0111 Fax: 732.866.4348

- Civil Engineers
- Forensic Experts
- Environmental Consultants

PROJECT NO.: 18130
DATE: FEBRUARY 13, 2020
DRAWING NO.: 18130-03
DRAWN BY: AJG
CLIENT: CNCC
SCALE: 1"=30'

PRELIMINARY AND FINAL MAJOR SITE PLAN

INLET AREA MAP

FOR

BLOCK 33
LOT 21

TAX MAP SHEET NO. 7
TOWNSHIP OF COLTS NECK
MONMOUTH COUNTY
NEW JERSEY

A.J. GARITO, JR.
07-07-2020
DATE
N.J. Professional Engineer
License No. 24GE03799700

SHEET NO. 14 OF 15

COPYRIGHT © 2020 TWO RIVER ENGINEERING - ALL RIGHTS RESERVED
THIS DOCUMENT IS THE PROPERTY OF TWO RIVER ENGINEERING. IT MAY NOT BE REPRODUCED, IN WHOLE OR IN PART, WITHOUT WRITTEN PERMISSION OF TWO RIVER ENGINEERING. PLEASE RESPECT THE LAW.