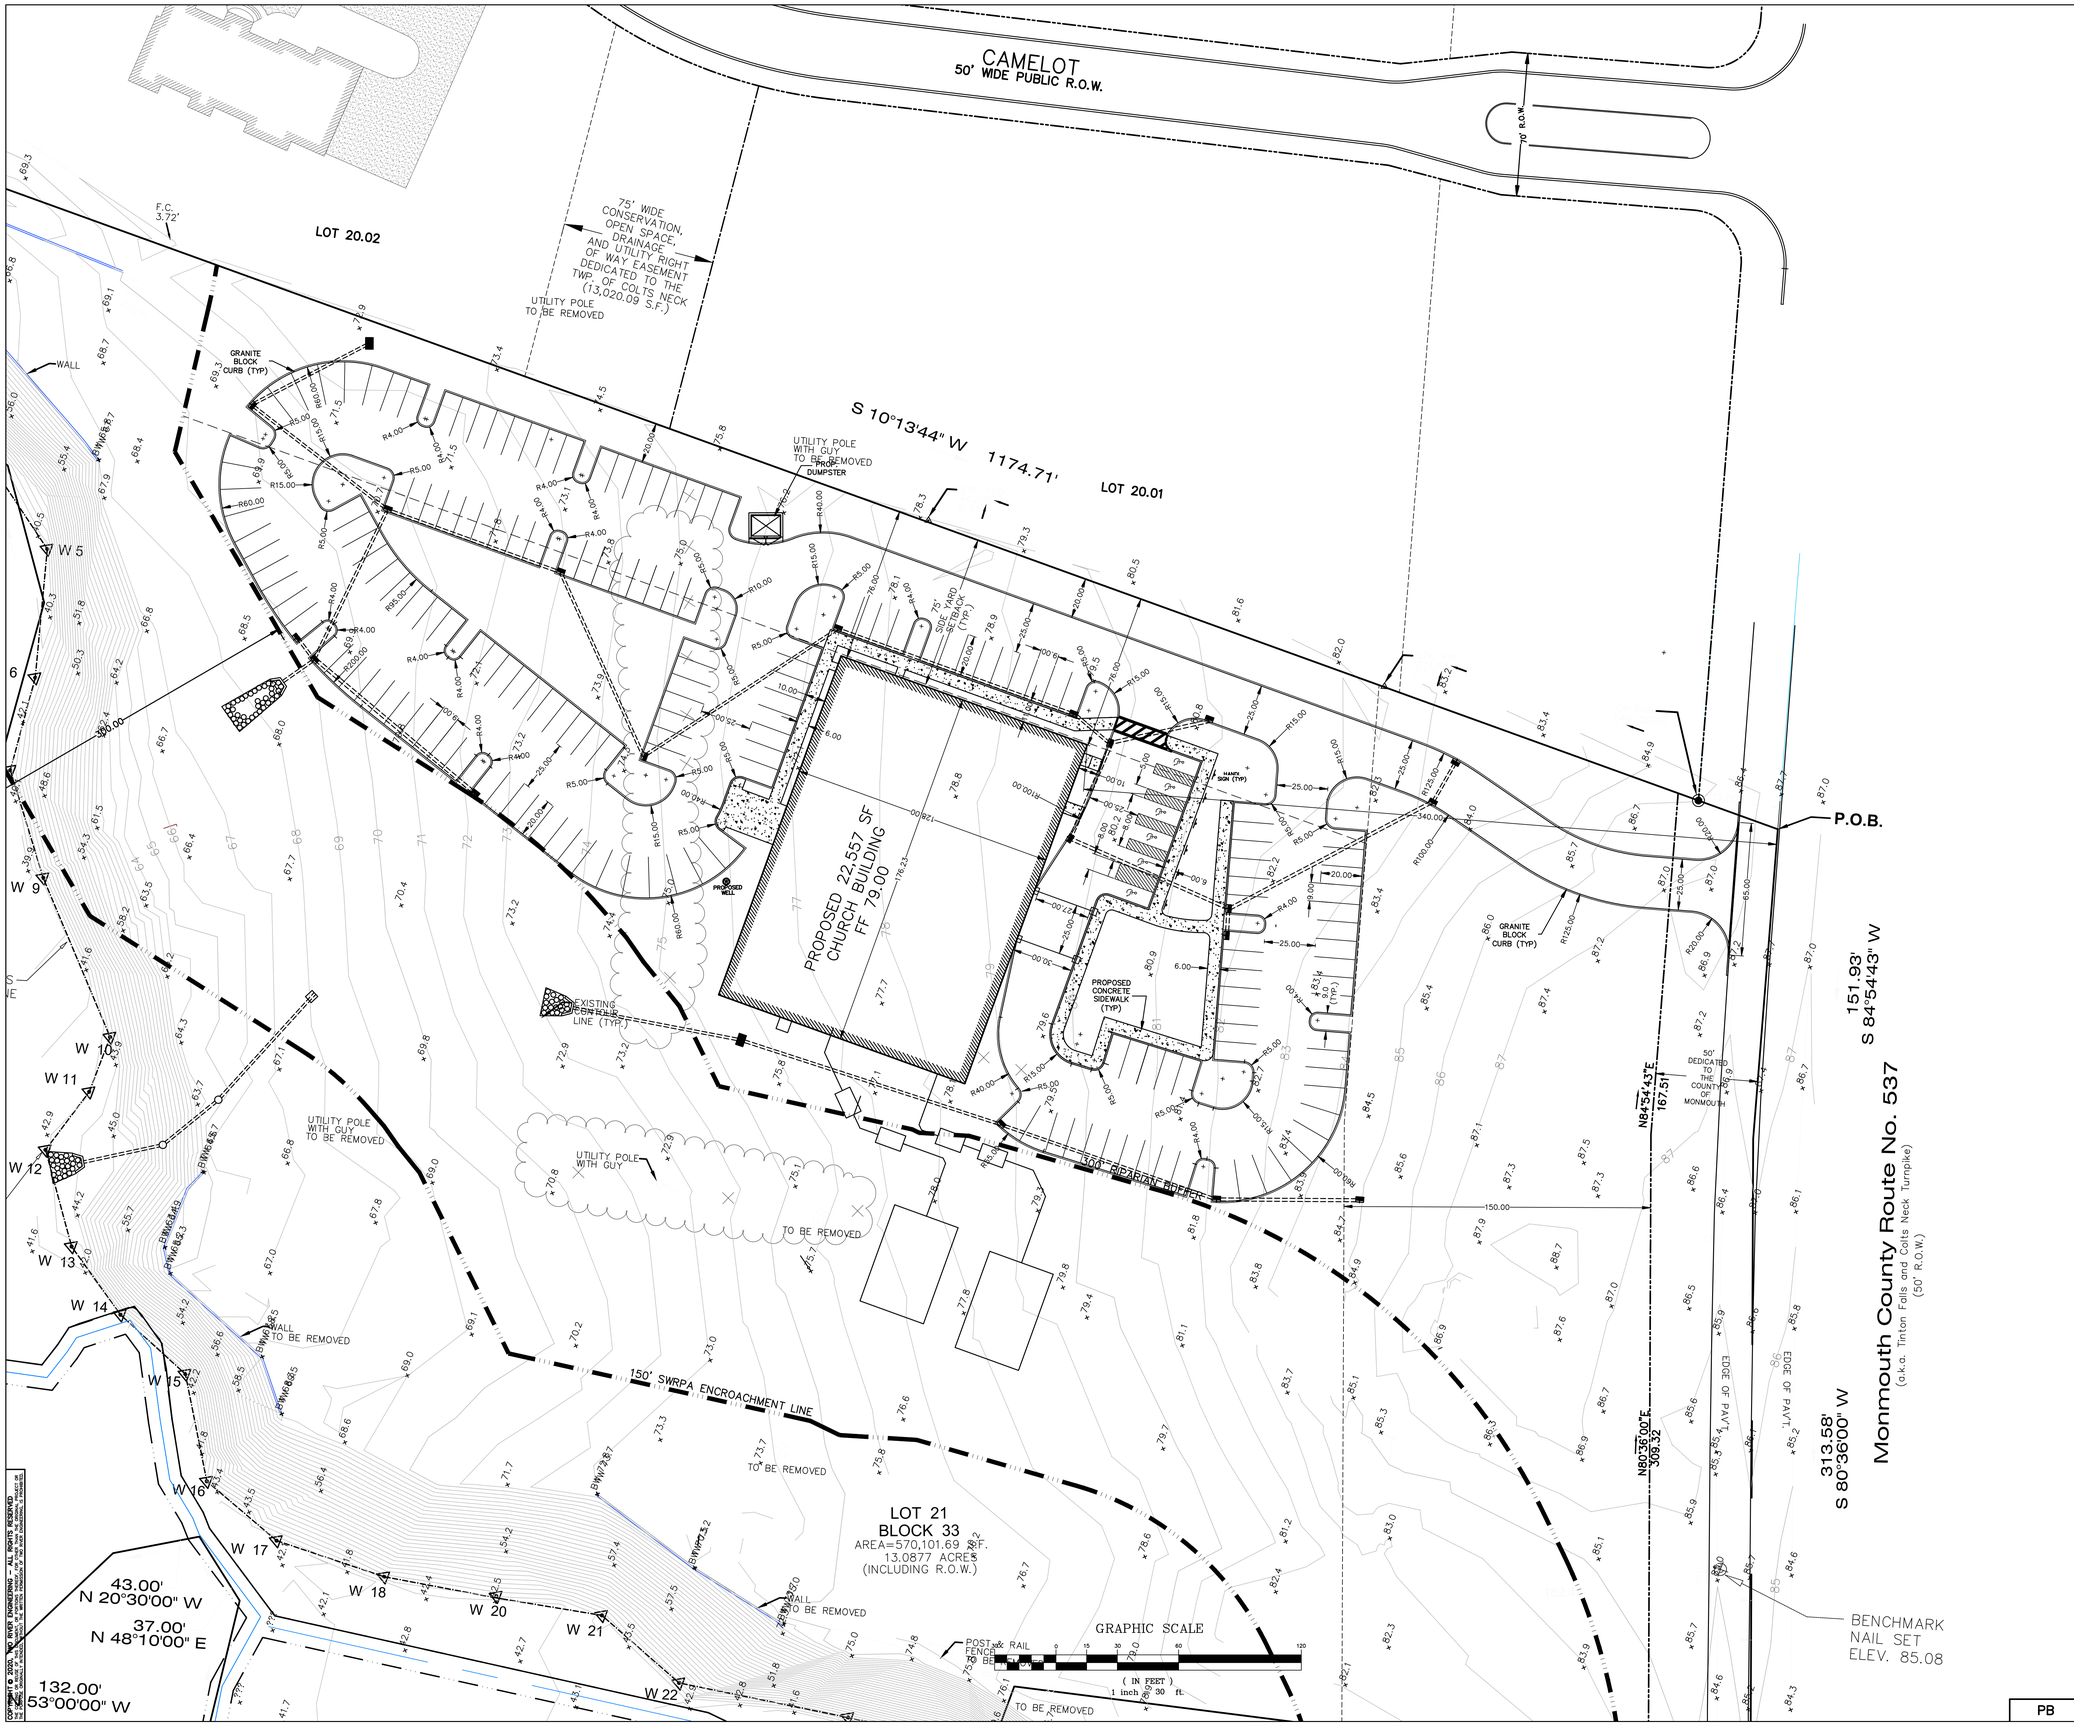

PARKING REQUIREMENTS

OFF STREET PARKING: (CHURCH)

ONE (1) SPACE FOR EACH THREE PERMANENT SEATS IN CHURCH

TOTAL NUMBER OF PERMANENT SEATS: 400

SPACES REQUIRED = 133

TOTAL SPACES PROVIDED = 175

COVERAGE CALCULATIONS

LOT COVERAGE	
LOT SIZE	570,102 SF
CHURCH	22,557 SF
PARKING LOT	75,553 SF
REAR & SIDE SIDEWALK	2,027 SF
FRONT SIDEWALK	6,026 SF
TOTAL	
LOT COVERAGE	106,163 SF
	18.62%

REV.	DATE	DESCRIPTION

TWO RIVER ENGINEERING
www.tworiverengr.com
P.O. Box 155, Colts Neck, N.J. 07722
Tel: 732.866.0111, Fax: 732.866.4348

- Civil Engineers
- Forensic Experts
- Environmental Consultants

PROJECT NO.: 18130
DATE: FEBRUARY 13, 2020
DRAWING NO.: 18130-03
DRAWN BY: AJG
CLIENT: CNCC
SCALE: AS SHOWN

PRELIMINARY AND FINAL MAJOR SITE PLAN

SITE PLAN

FOR

BLOCK 33
LOT 21

TAX MAP SHEET NO. 7
TOWNSHIP OF COLTS NECK
MONMOUTH COUNTY
NEW JERSEY

A.U. GARITO, JR.
02-13-2020
DATE
N.J. Professional Engineer
License No. 24GE03799700

PB

SHEET NO. 3 OF 15

COPYRIGHT © 2020 TWO RIVER ENGINEERING - ALL RIGHTS RESERVED
THIS DRAWING IS THE PROPERTY OF TWO RIVER ENGINEERING, AND MAY NOT BE REPRODUCED, OR IMPORTED INTO OTHER DRAWING FILES, OR USED FOR OTHER PURPOSES WITHOUT WRITTEN PERMISSION OF TWO RIVER ENGINEERING.